


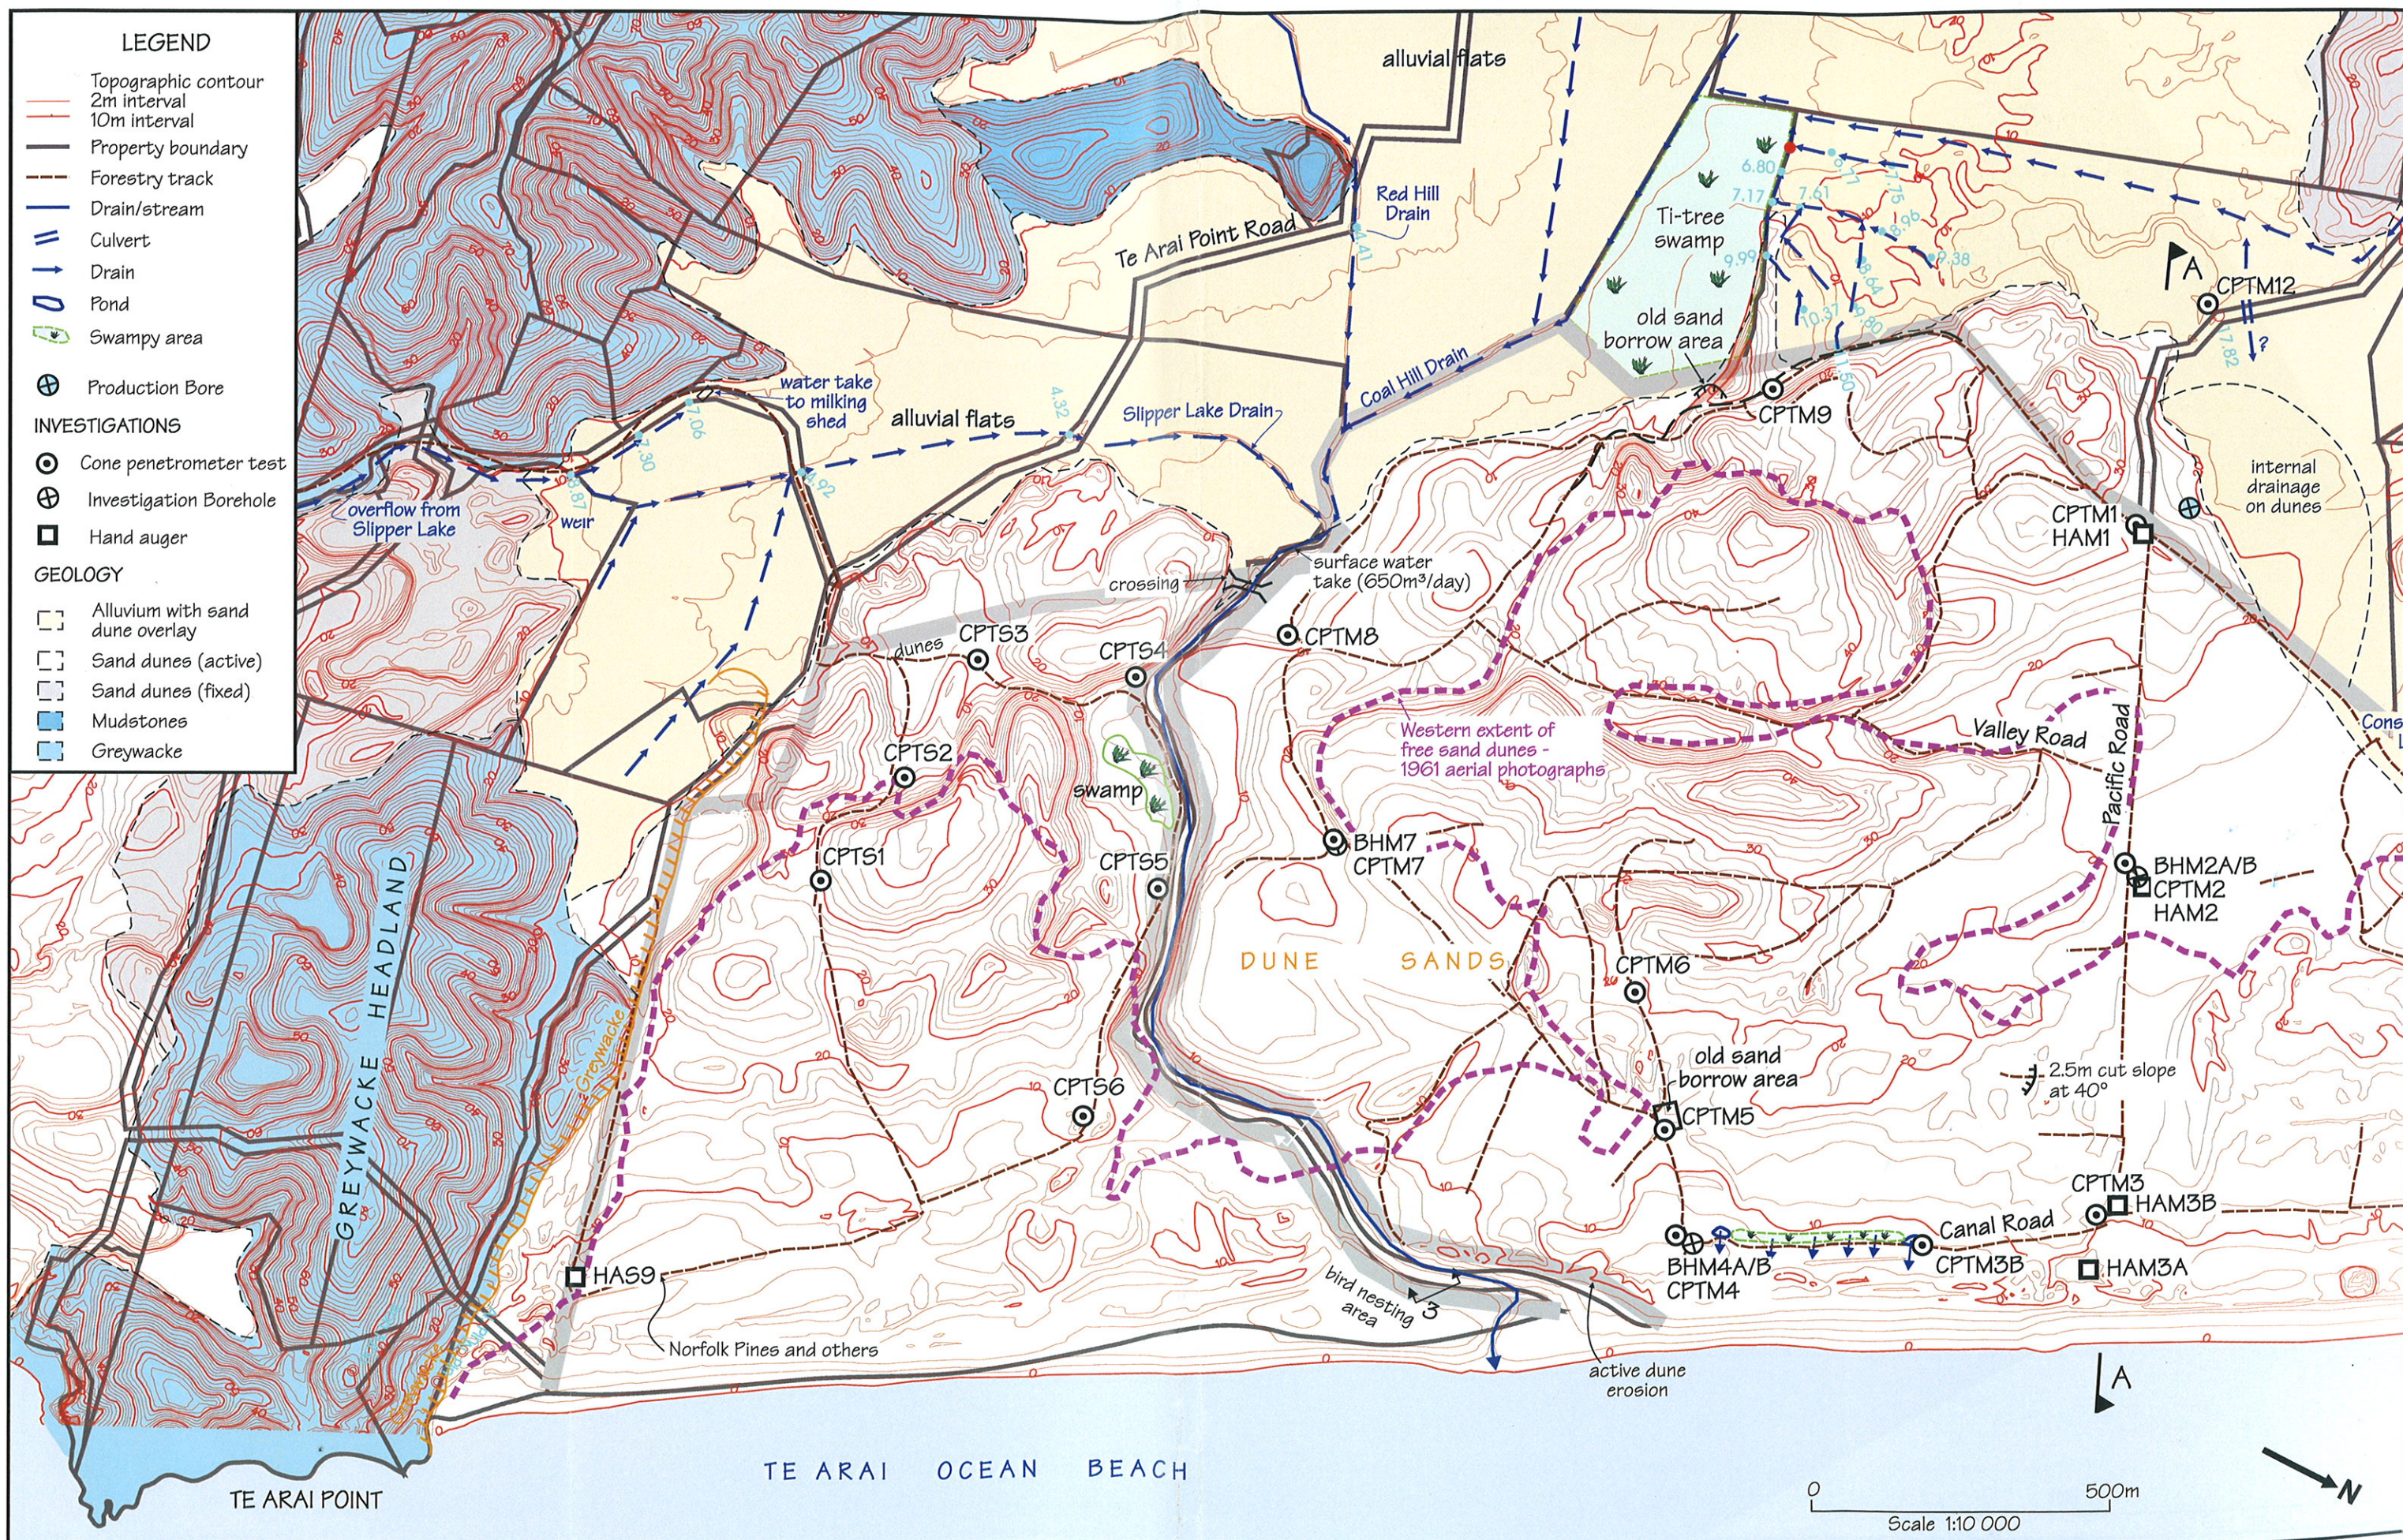

Earthtech Consulting Ltd.
P.O. Box 721
Pukekohe
Phone: 09 232 8500
Fax: 09 232 8500

THE TE ARAI PROJECT

Plan of the Te Arai Property - Southern Half

DRAWN	F.W	CHECKED	A.N	SCALE 1:10 000	SHEET FIG. 1.2
TRACED	F.W	DATE	6 April 05		VERSION D REF. 2590